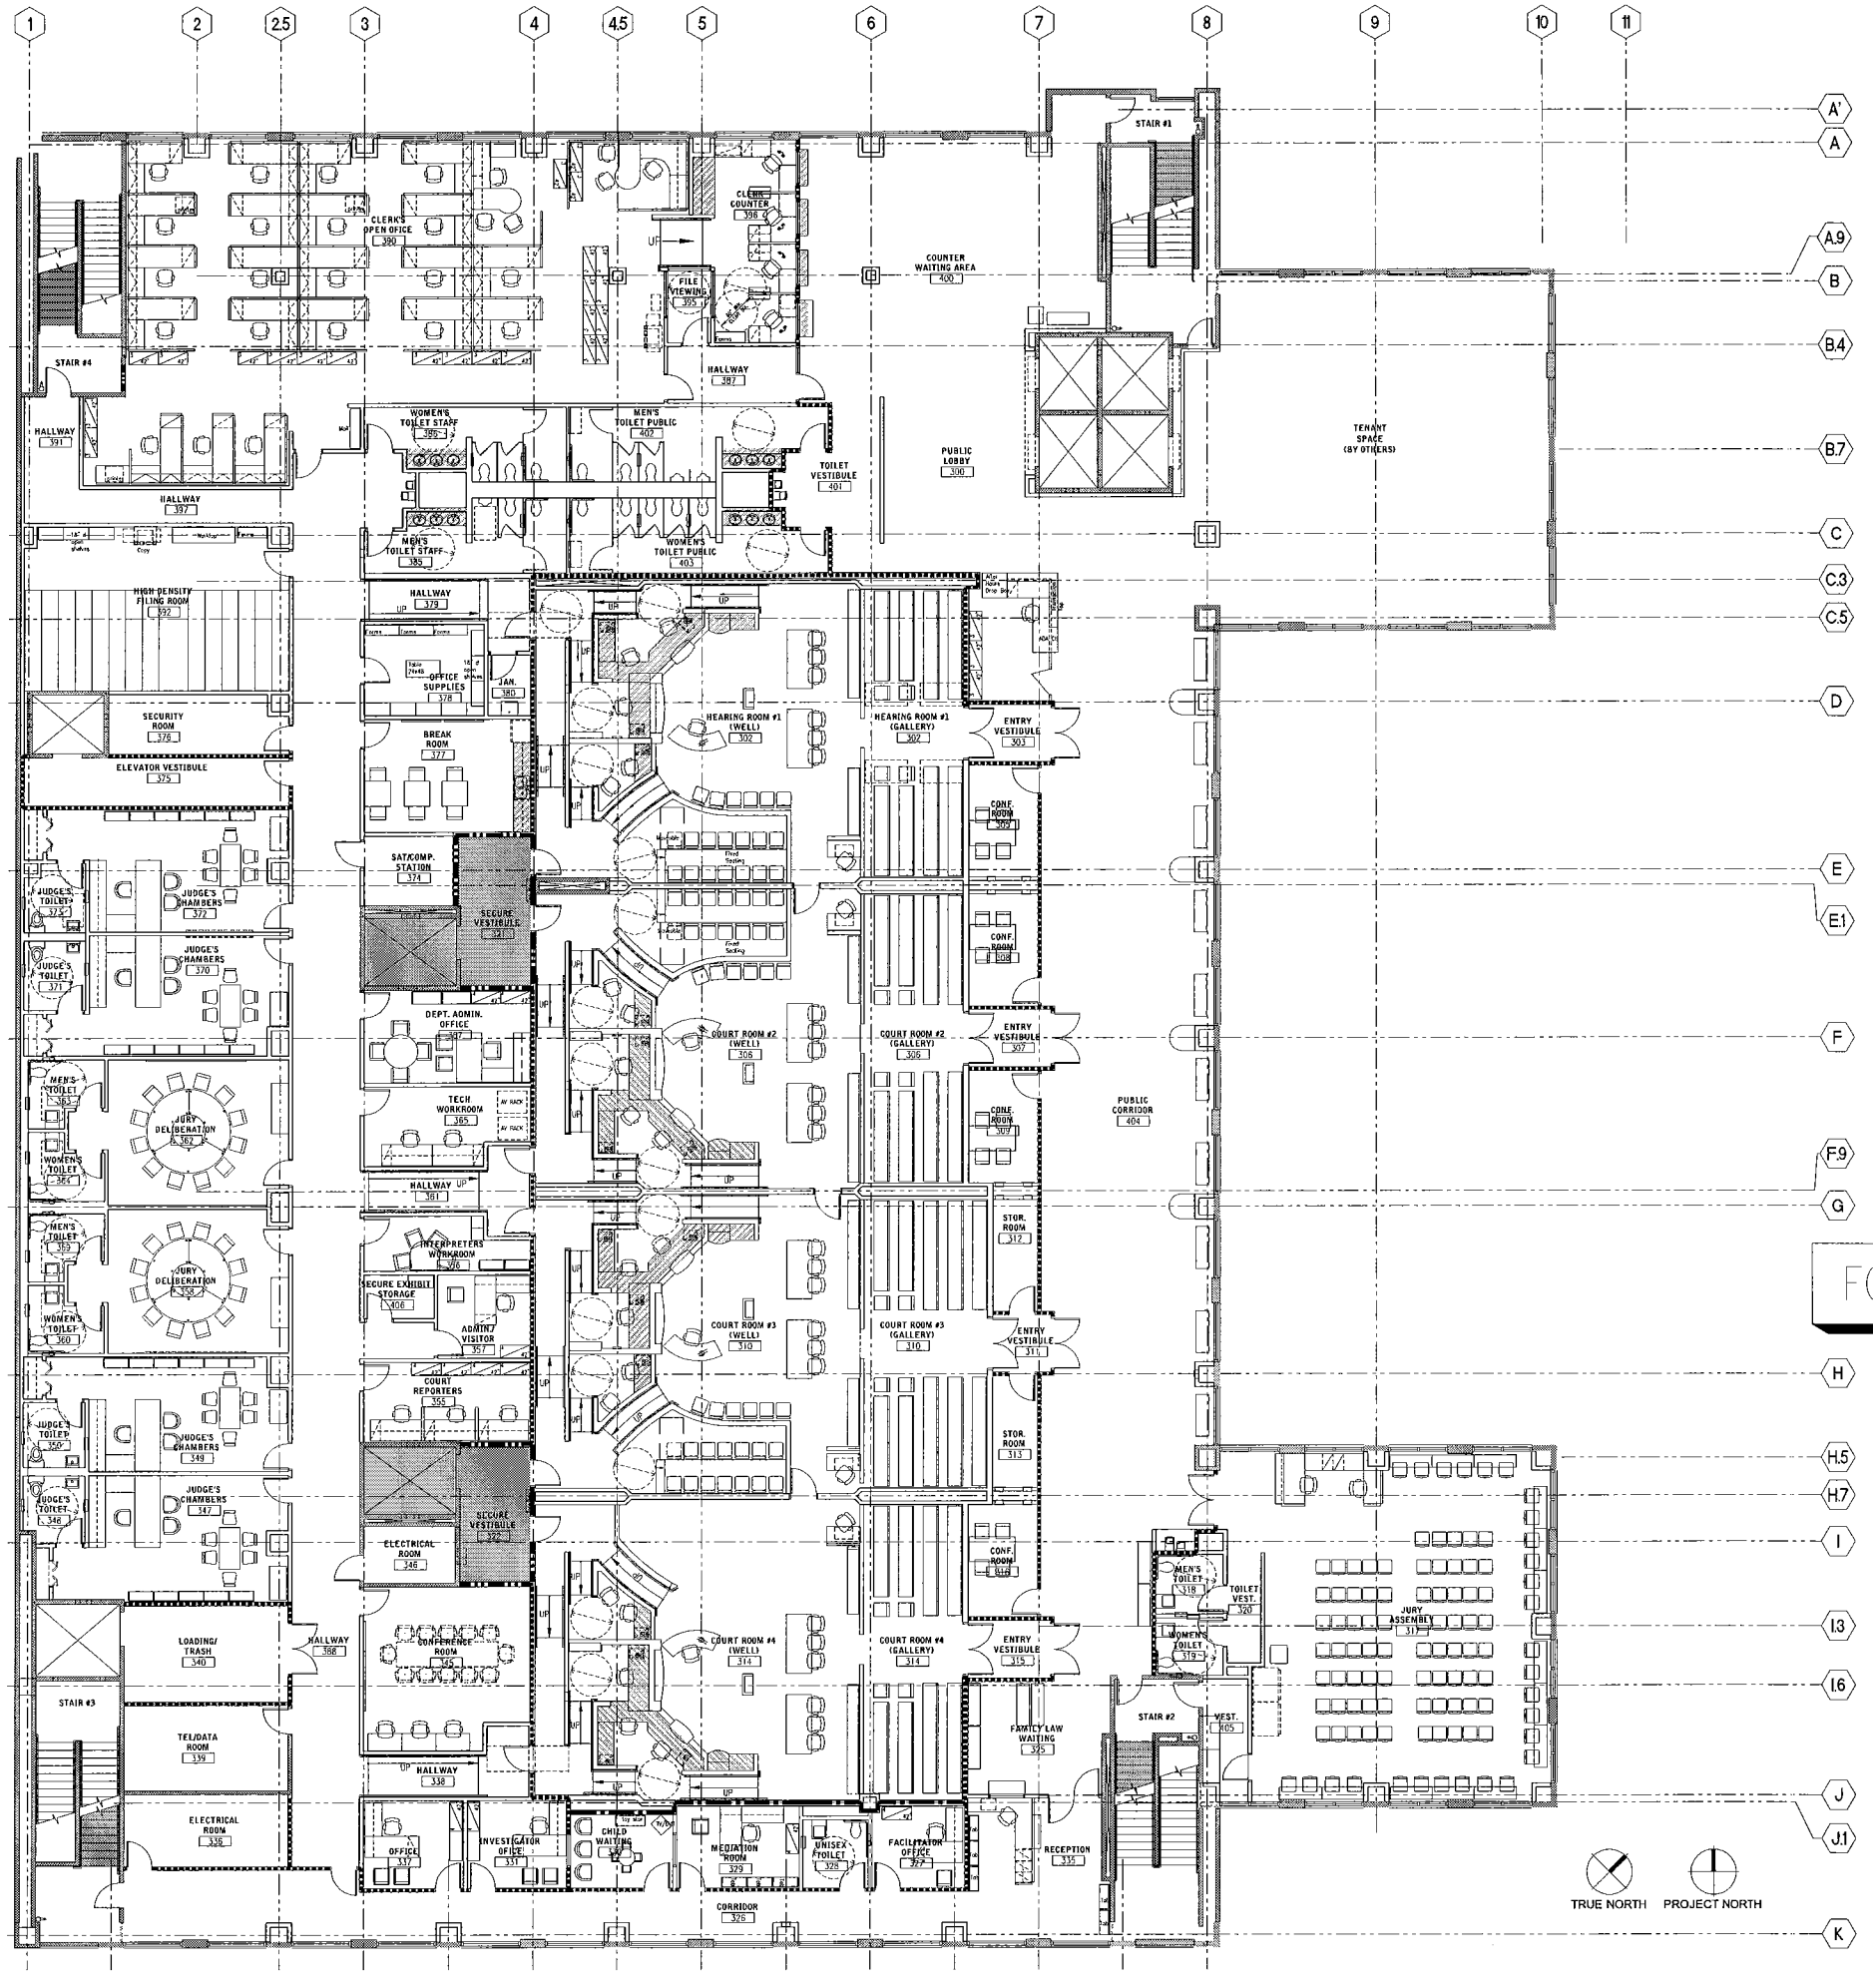

FOR REFERENCE ONLY

LPA

Architecture
Planning
Interior Design
Landscape Architecture
Graphics

5161 CALIFORNIA AVE. #100
Irvine, California 92617

P 949 | 261-1001
F 949 | 260-1190
E lpa@lpainc.com
W www.lpainc.com

LICENSED ARCHITECT JAMES T. WITHEROW No. C15556 REN. 06-30-07 STATE OF CALIFORNIA

We and all other project documents and all ideas, sketches and designs incorporated herein are instruments of service. All project documents are the copyrighted property of LPA, Inc. (LPA) and cannot be sold, and all rights in it (and/or in the ideas, sketches and designs incorporated herein) are reserved between LPA and Client. LPA hereby gives limited public use of any such project document and, reproduction or modification (unless) is not only granted but automatically limits all rights (including, but without limitation, any copyright) in and to such project documents and all ideas, sketches and designs incorporated therein, shall vest in LPA/Client solely or individually from project documents release.

Project documents hereby design intent of work and are not a representation of as-built or existing conditions. LPA and CSG Consultants make no representations concerning the accuracy of documents and are not responsible for any discrepancies between project documents and the existing conditions.

© Copyright 2005

Watsonville Superior Court T.I.
1st & 3rd Floors
Watsonville Civic Plaza

101 Second Street
Watsonville, California

Developed for
Griffin Realty IV, LLC

Revision	Description	Date
1	DESIGN DEVELOPMENT DOCUMENTS	01.06.06
2	PLAN CHECK RESUBMITTAL	03.06.06
3	PLAN CHECK RESUBMITTAL	04.06.06

Job. No.	25123.13
Date	Jan. 06, 2006
Drawn by	TT,BH,RV
Checked by	CL,LC

FURNITURE PLAN

A10.01

0 4 8 16